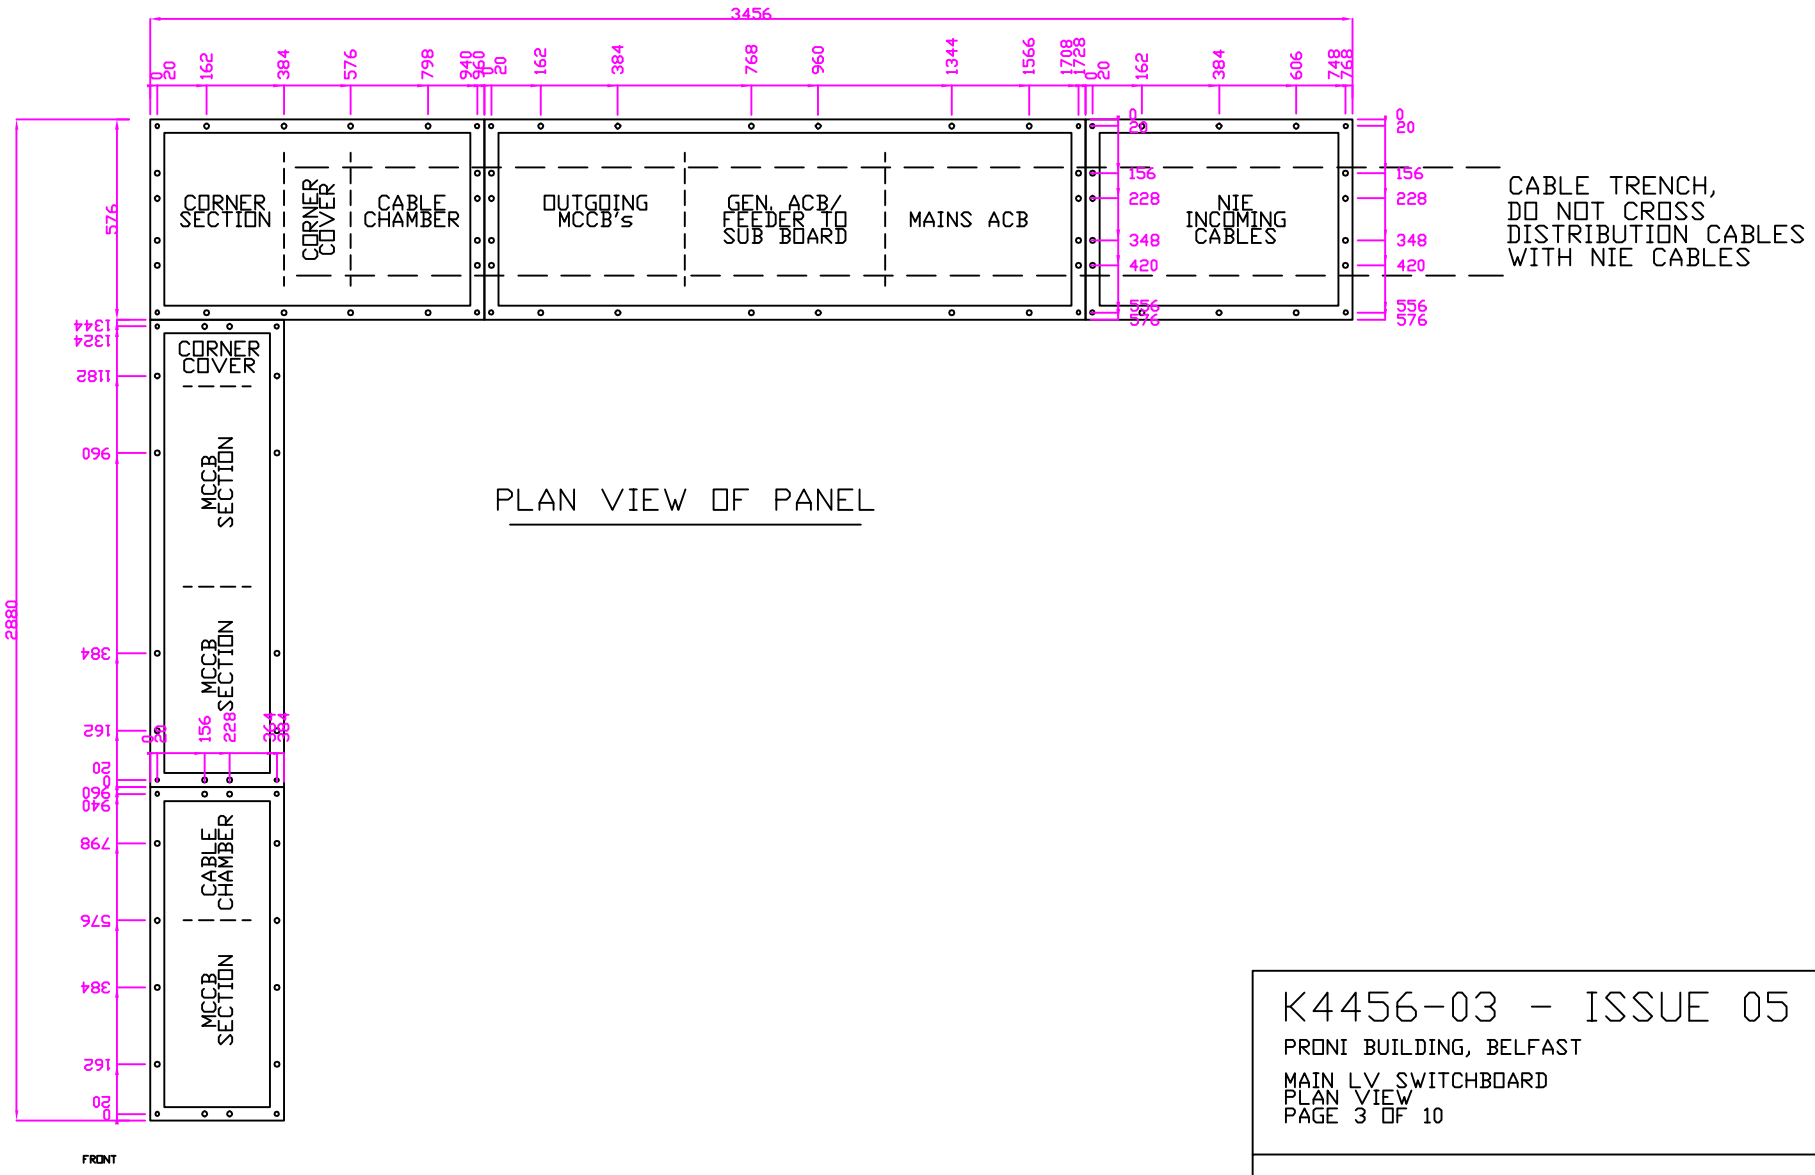

PLAN VIEW OF PANEL

K4456-03 - ISSUE 05

PRONI BUILDING, BELFAST

MAIN LV SWITCHBOARD
PLAN VIEW
PAGE 3 OF 10

KANE ENGINEERING LIMITED
GLENFORD ROAD, NEWTOWNARDS, CO. DOWN, NORTHERN IRELAND BT23 4AU
Tel: 028 9181 4465
Fax: 028 9181 8900
www.LowVoltageSwitchgear.com

PDF created with pdfFactory trial version www.pdffactory.com